
TF1067 - OCHRE DRIVE - WORKING CLEAR - AUTO DRAFT

SET-UP ORDER (START AT 1)
1. Frames in tag order (#1, #2 ...): furthest upstream first, working inwards.
2. First direction of travel, then the second, then side roads.
3. Then the work-area devices: TCVs, cones, work area, then TCs.
4. Removal is the reverse: last on, first off.
(AGTTM Pt 6 / SA Std v8 installation order)
4 sign graphic(s) drawn just off their spot (no line) so they do not cover the road or another symbol: each sign stands at the kerb beside its graphic.

NOTES (CONTINUED)
tolerance for the installing crew only: -10% / +25% (AGTTM Pt6 6.8).
! CHECK ON SITE: not fully checked - ground / drop-off unknown (elevation look-up failed) at 5 item(s); crests unknown (elevation look-up failed) at 5 item(s) - check on site (not counted as a pass).
! Category 1 street (quiet council / town street, undivided, one lane each way, <= 60 km/h): minimal set-out - one frame pair each end, END ROAD WORK + posted speed on the backs, no repeaters (Adrian A5-A11, round 35).
! Site check auto-corrected 1 TC item(s) to the nearest legal spot (further from the work first; D kept).

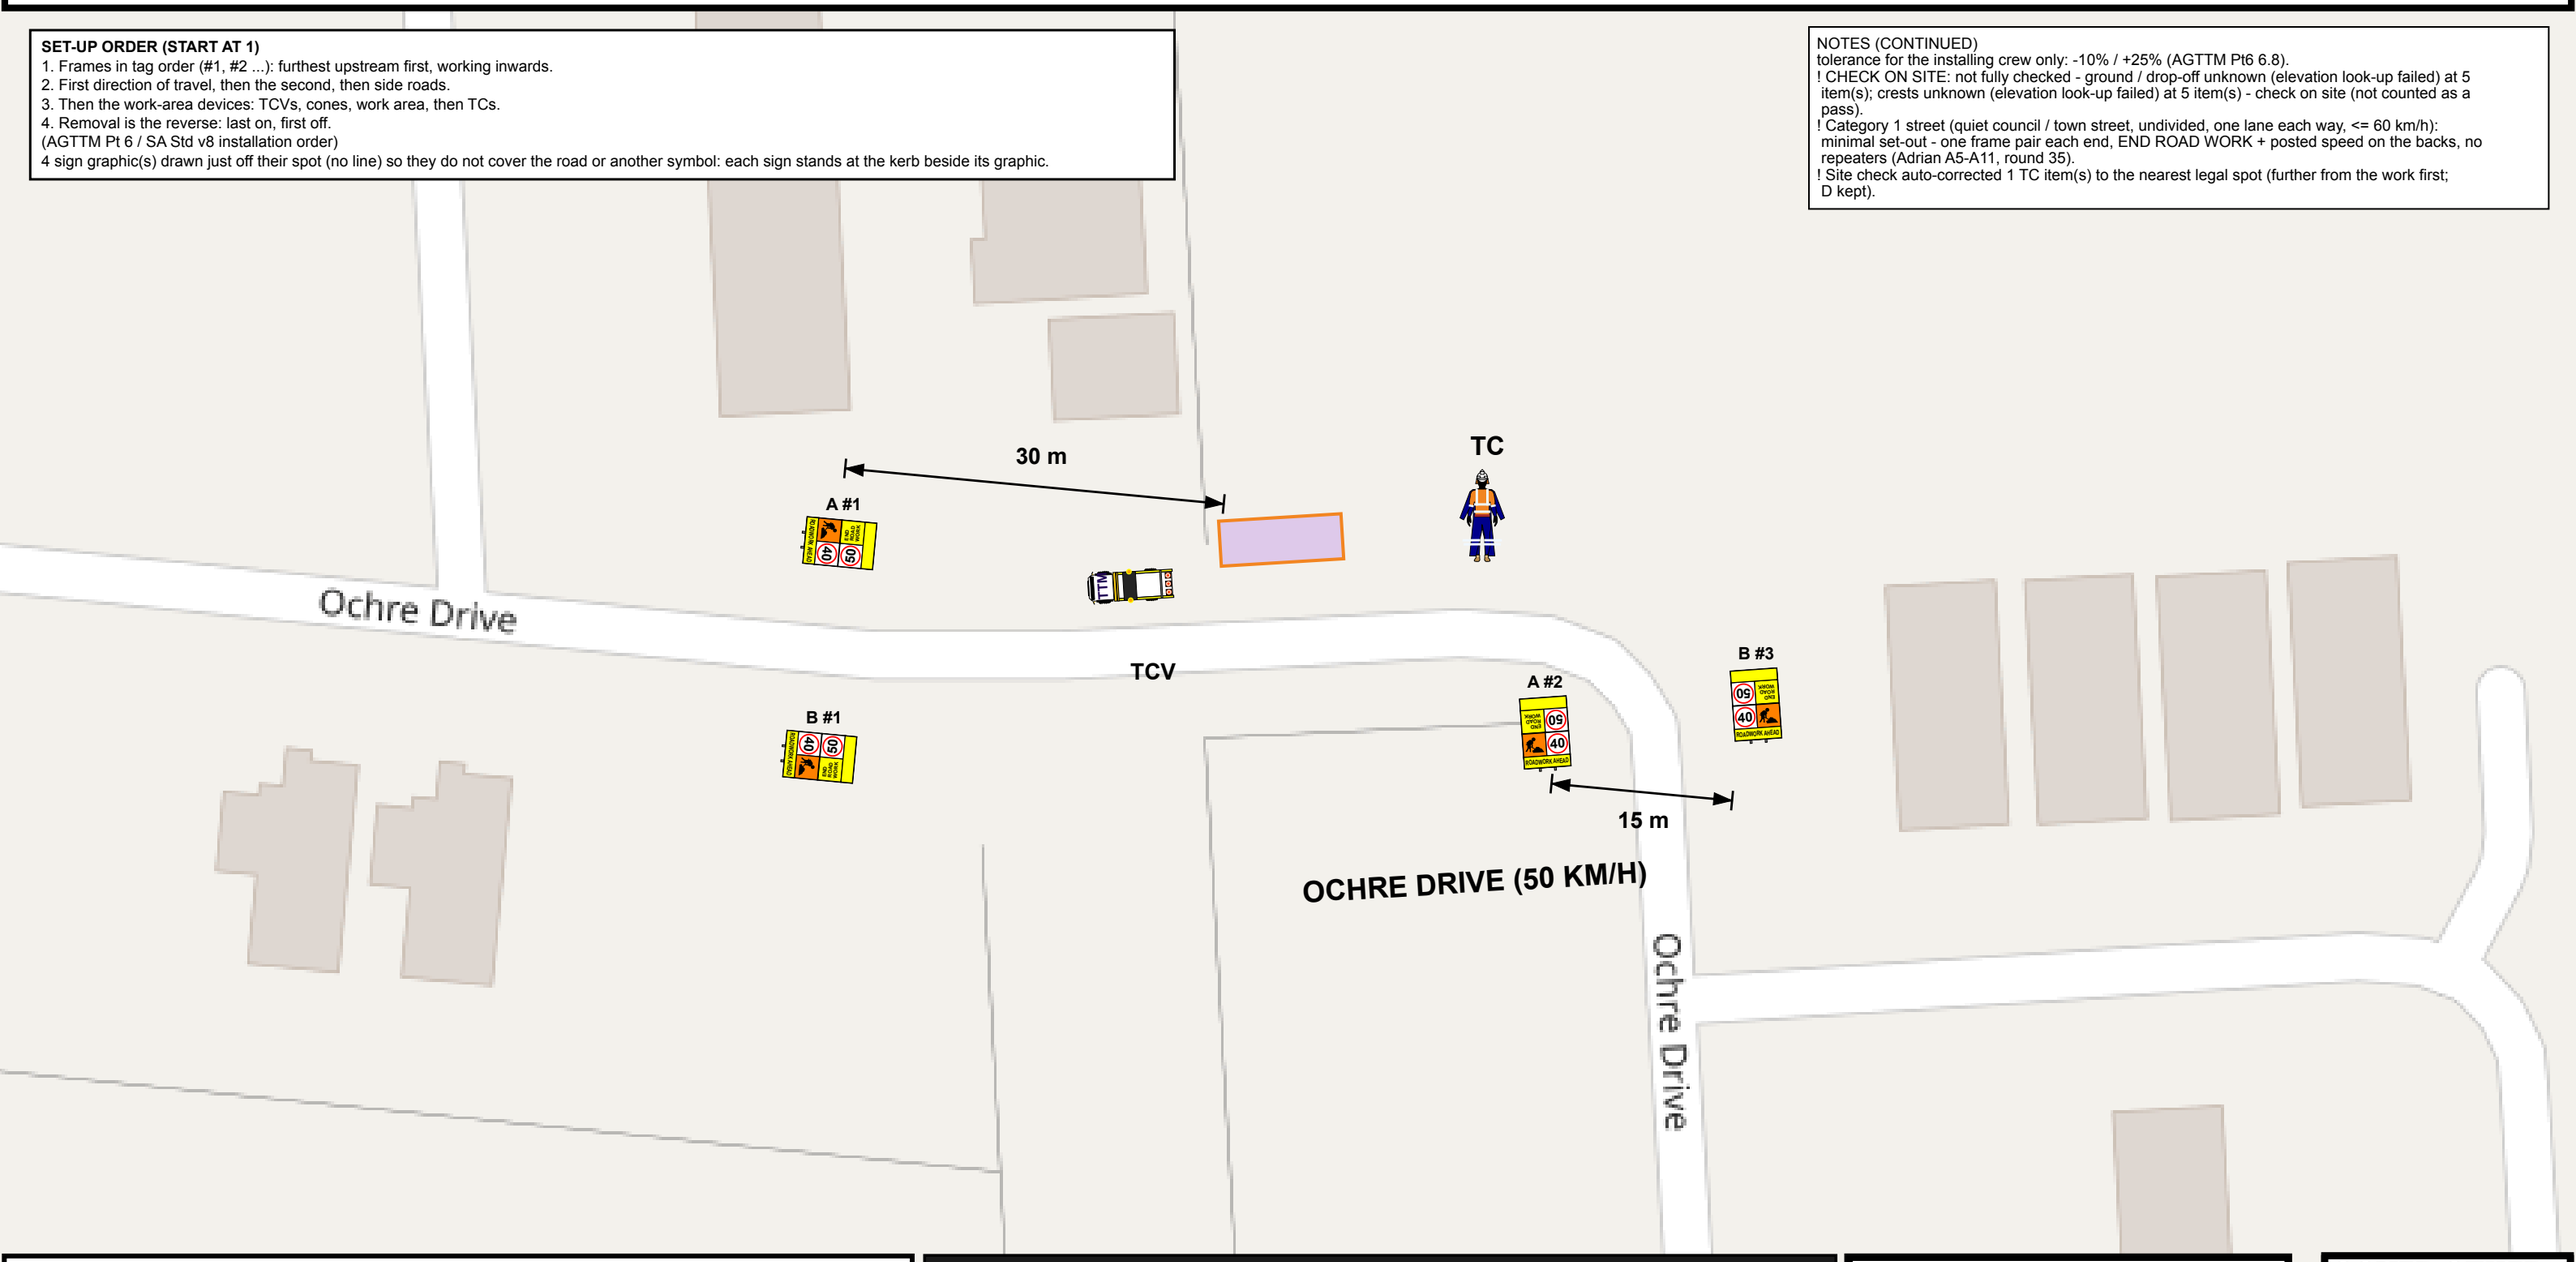

NOTES (AUTO DRAFT - CHECK BEFORE USE)
1. Council road, sealed, built-up / township (housing-estate streets within 400 m (CROSER COURT, EVERGREEN COURT, LAGOON CIRCUIT); ALDINGA ACCESS ROAD TO ADELAIDE drops to 60 km/h 631 m away (township on the state road); 20 named roads within 400 m) - 50 km/h township default ASSUMED, not the 90 km/h of MAIN SOUTH RD nearby (check on site).
2. Method: working clear of traffic (Footpath). 40 km/h zone.
3. Frames both sides, mirrored, on the footpath/verge.
4. Category 1 street (Field Guide Fig 2A + placement rulebook): ONE frame pair each approach, 30 m (or more, clear of junctions) before the work - ROADWORK AHEAD + 40 on the front, END ROAD WORK + 50 on the back for the other direction. No repeaters (AW = AGTTM Pt3 T2.2 / SA Std v8 T6.1). TC stands at the work.
5. Crew: 1 TC, 1 TCV as drawn (the TC on site also looks after pedestrians). Cover speed signs.
6. 2026-11-17 09:00-15:00, 1 day(s).
7. Map: OpenStreetMap. Signs on mapped footpaths: 0 placed on the OSM footpath line, rest estimated.
KIT: 4 MMF frames (8 legs, 4 weights), 1 TC, 1 TCV.
Advance signs: D minimum (SA Std v8 Table 6.1); house spacing D-2D, never past 2D. On-site
(NOTES CONTINUED IN THE BOX ON THIS SHEET)

TRAFFIC GUIDANCE SCHEME - AUTO DRAFT - NOT FOR USE UNTIL REVIEWED BY A TMD

SCHEME ID: TF1067 | SHEET 1 OF 1 | SCALE 1:500 AT A3
LOCATION: OCHRE DRIVE
CONTROLS: WORKING CLEAR
SPEED: posted 50 km/h, work zone 40 km/h
DATE / HOURS: 2026-11-17 09:00-15:00 (1 day(s))
AUTHORITY: COUNCIL | STATE MANAGED ROAD: N | BUS ROUTE: CHECK
PERMIT NO: _____ | DRAWING EXPIRY: _____
REV A 2026-11-16 AUTO DRAFT | DESIGNER: _____ | APPROVER: _____
REFERENCES: SA Standards for Workzone TM v8, DIT Supplement to AS 1742.3, AS 1742.3:2019, AGTTM
SAPOL 131 444 | TRAFFIC MANAGEMENT CENTRE 1800 018 313
INSTAQUIPT PTY LTD ABN 75 692 414 412 | 0424 325 115 | adrian@instaquipt.com.au
STATEMENT OF COMPLIANCE: This TGS shall only be installed by a certified traffic management operator. Changes beyond allowable tolerances are a hold point needing approval from a certified Traffic Management Planner. Devices to the SA Workzone Traffic Management Standard and AS 1742.3:2019. Review if site conditions differ from the assumptions.

0 10 20 30 40 m
SCALE 1:500 AT A3

LEGEND

- **TRAFFIC CONTROLLER (TC)**
- **TCV WITH ARROW BOARD**
- **WORK AREA (purple box)**
- **-** **DIMENSION LINE (arrows: distance between d..**
- **FRAMES (MMF 1200x900: 2 squares over 1 pla..**
- **A** **x2 FRONT WORKER | 40 / ROADWORK AHEAD**
  BACK 50 | END ROAD WORK / BLANK
- **B** **x2 FRONT 40 | WORKER / ROADWORK AHEAD**
  BACK END ROAD WORK | 50 / BLANK

COVER OTHER SIGNS ON SITE



Map © OpenStreetMap contributors